PLOT PLAN

1" = APPROX. 200'

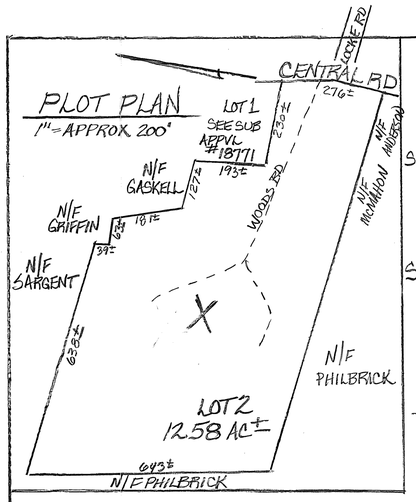

GARBAGE DISPOSAL NOT RECOMMENDED

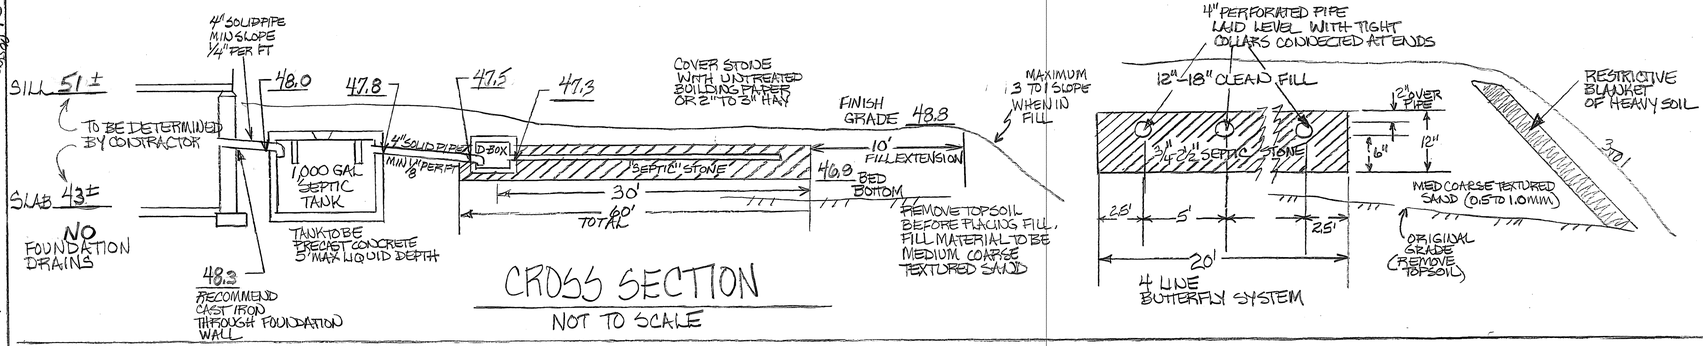

CROSS SECTION

NOT TO SCALE

DESIGN INTENT

BED BOTTOM TO BE PLACED NO MORE THAN 1.5' BELOW EXISTING GRADE, UPSLOPE SIDE

SUITABLE REPLACEMENT AREA: IN PLACE OR REDESIGN

KEY:

——— ——— EXISTING CONTOUR

– – – – – – – – PROPOSED CONTOUR

98.0 EXISTING SPOT ELEVATION

(PROPOSED GRADING SHOWN ONLY AS IT PERTAINS TO SEPTIC SYSTEM)

SOIL CLASS

510B PER USDA-SCS SOIL MAP

BENCH MARKS

#1 SET NAIL IN ROOT 30" OAK ELEV 45.3

#2 FND SPIKE IN 14" OAK ELEV 47.91

DATUM PER SUBDIVISION PLAN BY OTHERS – SEE APPROVAL #18771

LOCUS MAP

(NO SCALE)

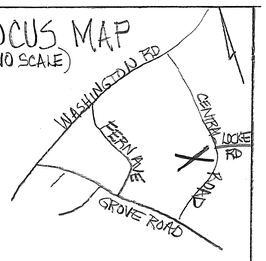

PLAN 1" = 20'

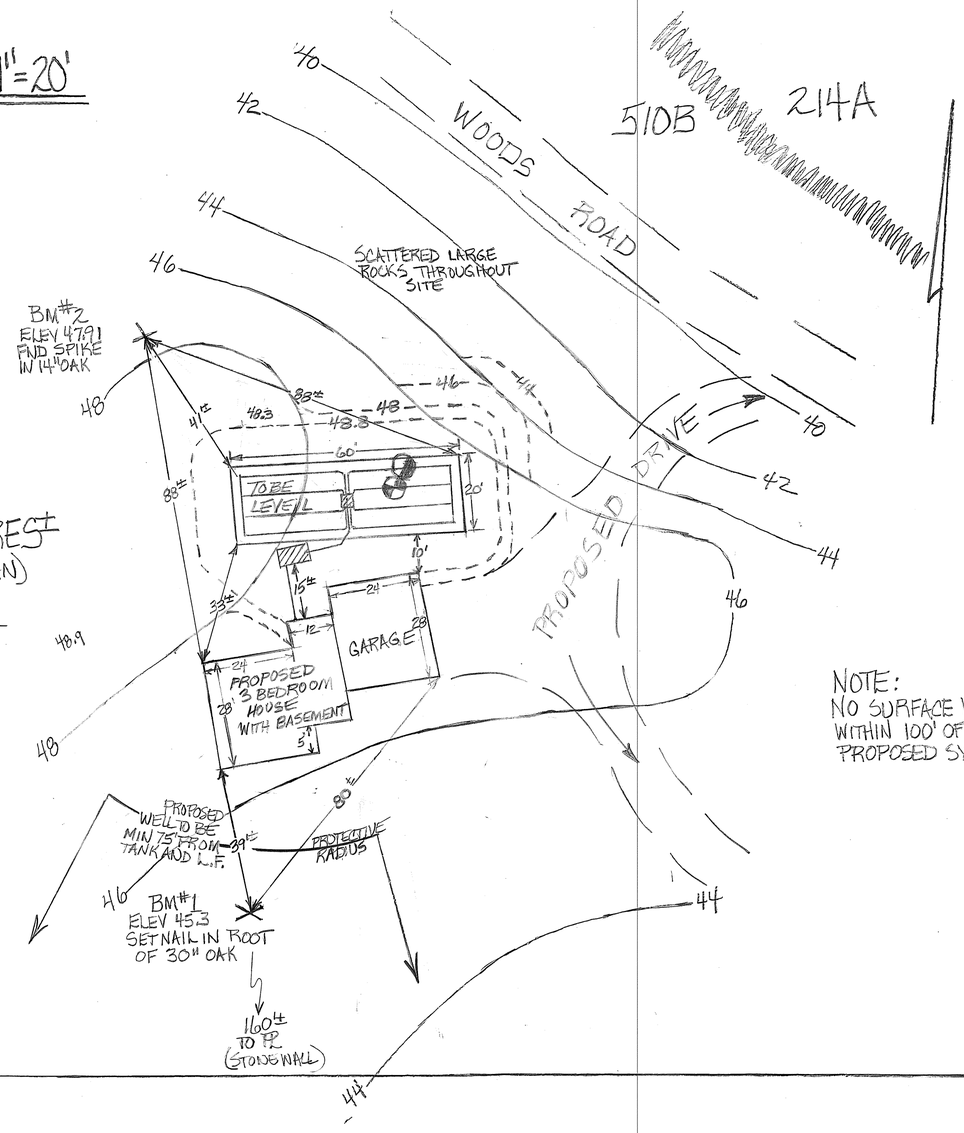

NOTE:
NO SURFACE WATER WITHIN 100' OF PROPOSED SYSTEM

TEST PIT DATE 5/8/84

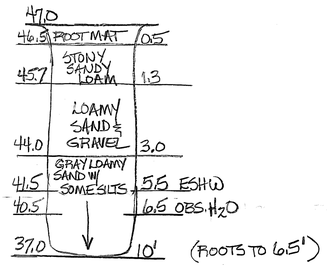

TOWN INSPECTOR: JOE MAY

PERC TEST DATE 5/8/84

DEPTH OF HOLE 28"
RESULTS: 20 MIN/IN
NO. OF BEDROOMS PROPOSED = 3
AREA REQUIRED = 1120 SQ FT
PROPOSED LEACH FIELD TO BE 20×60 FOR 1200 SQ FT PROVIDED

NEW HAMPSHIRE
Designer of Subsurface Disposal Systems
Ann W. Sialobrzeski
No. 348
Water Supply & Pollution Control

REVISED PLAN OF PROPOSED
SEPTIC SYSTEM

LOCUS LOT 2 CENTRAL RD RYE, N.H.

OWNER PAUL CHASE
20 WEST RD
RYE, NH 03870

APPLICANT ANNE W. BIALOBRZESKI
247 LANDING ROAD
HAMPTON, NH 03842
DESIGNER PERMIT #348

DATE 5/10/84 SEE APPROVAL #11761
REVISED 6/8/84 #12825

4